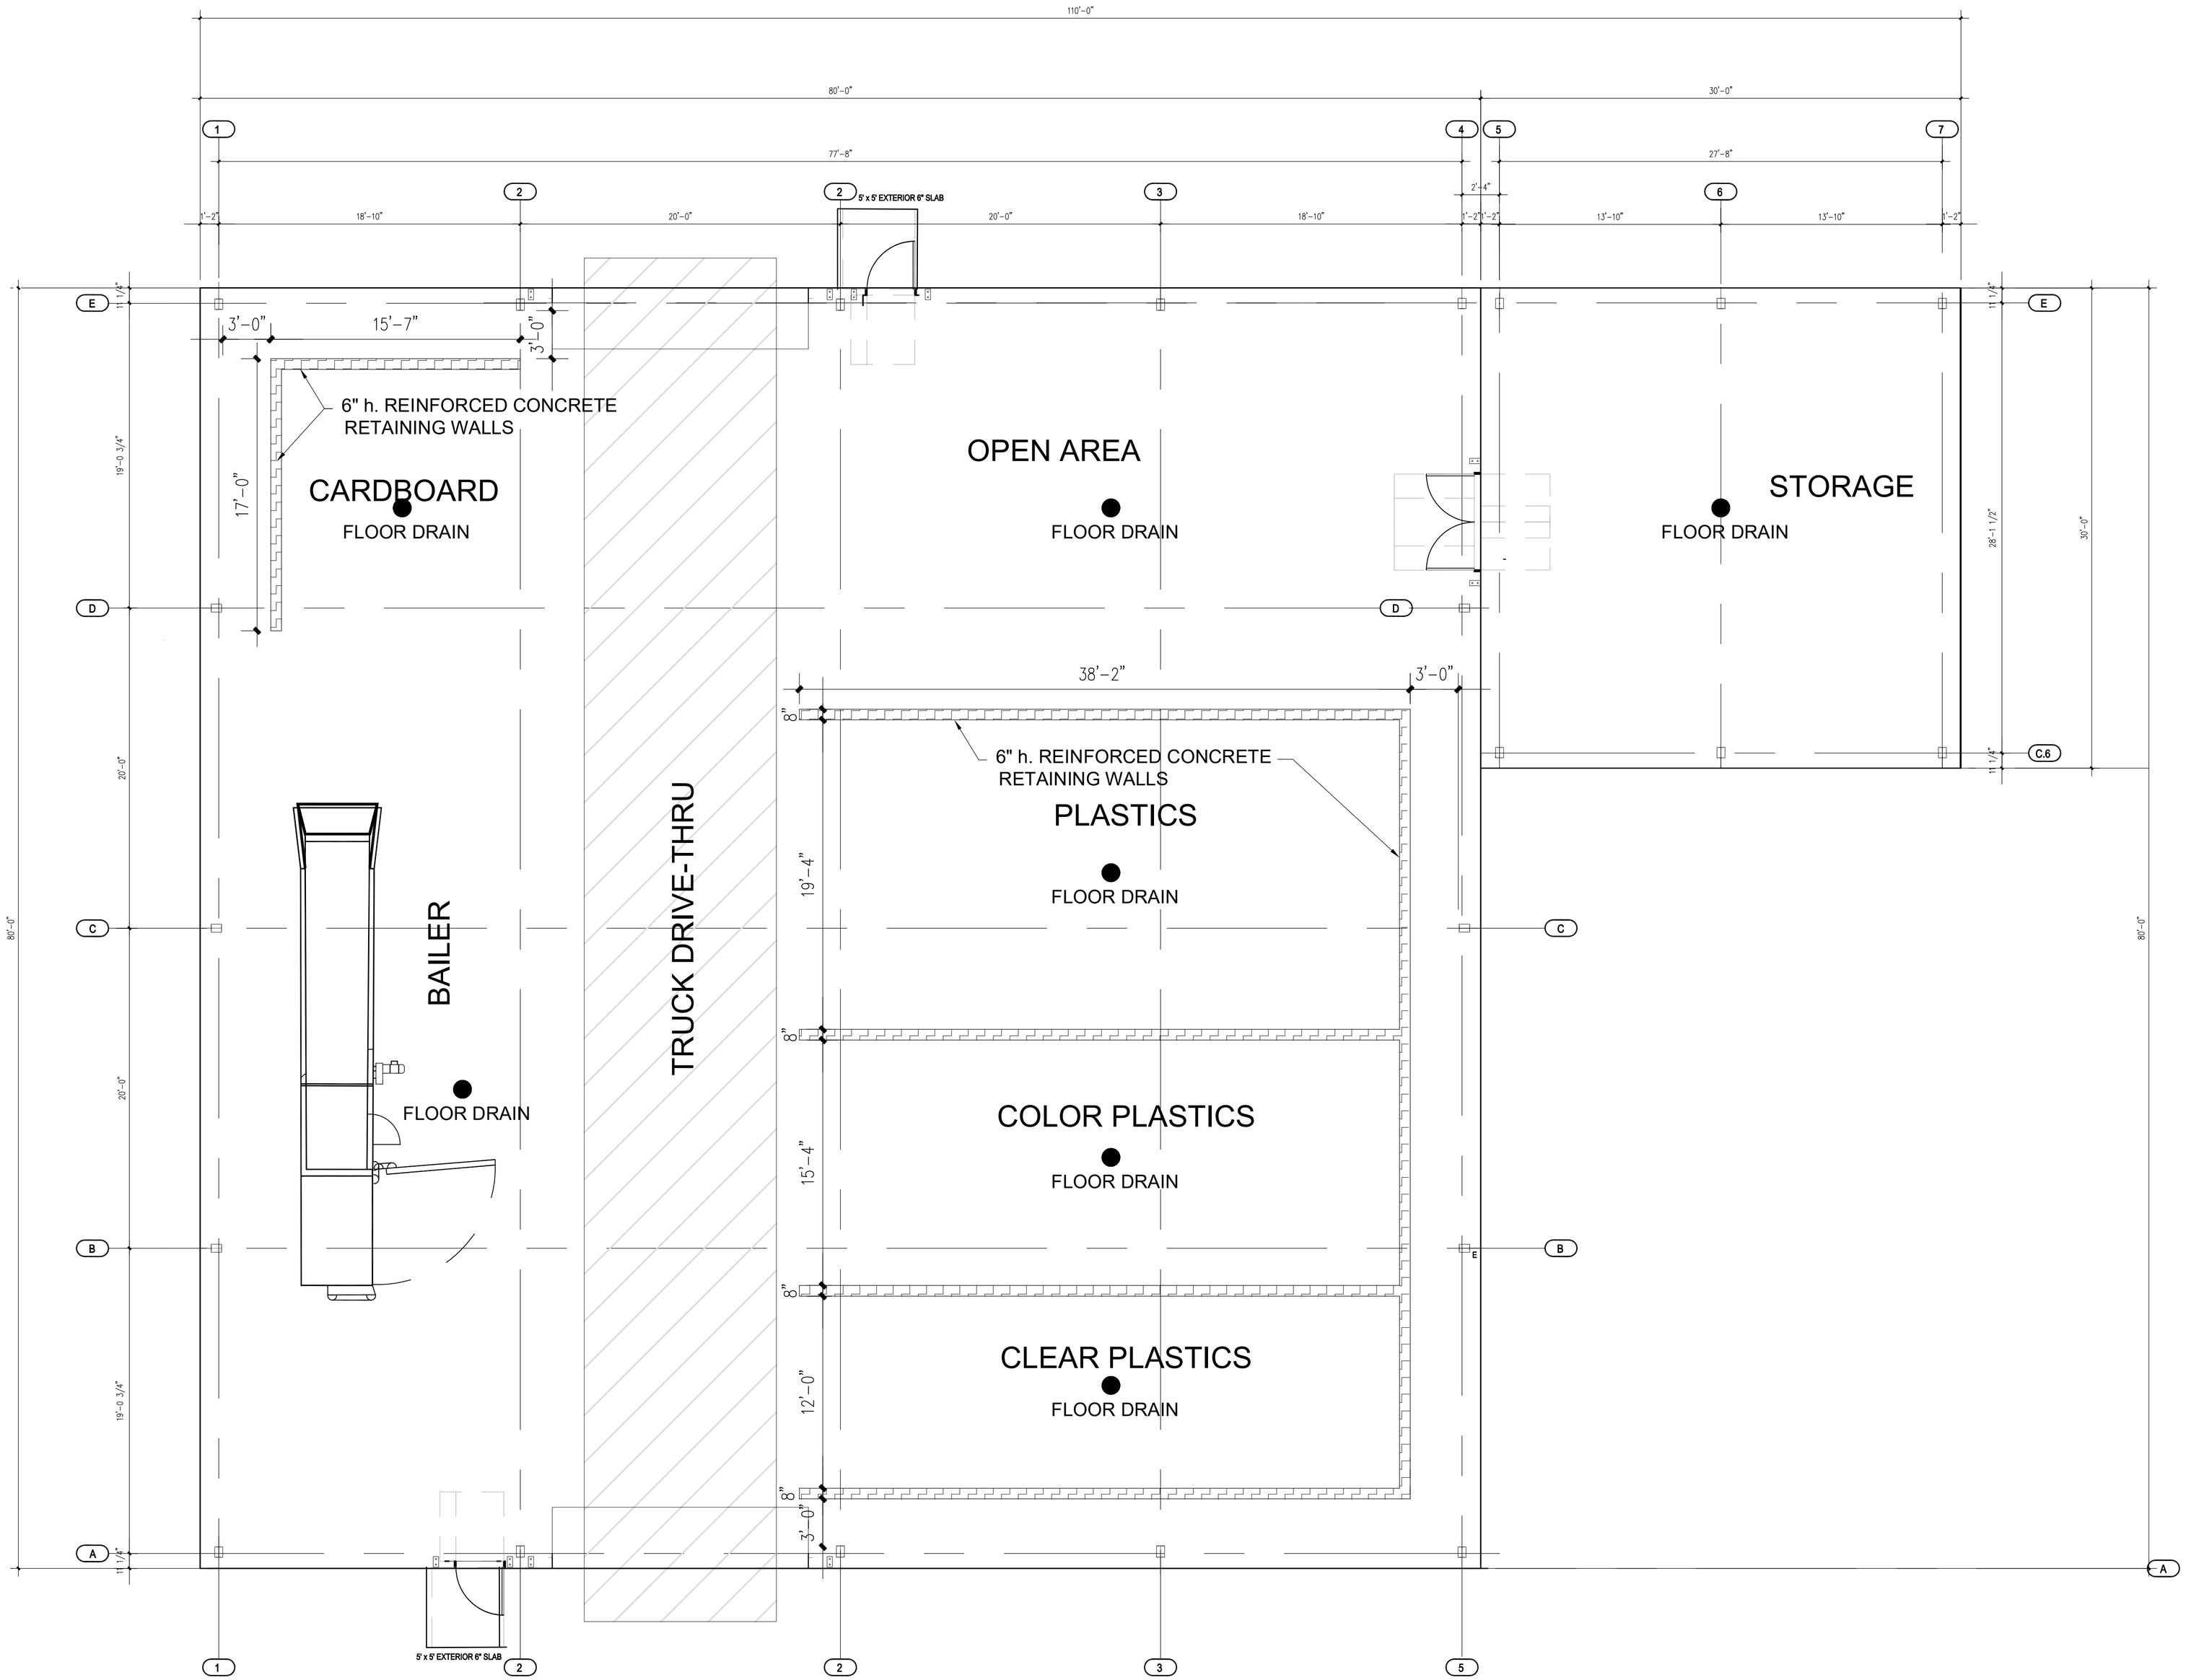


# PROPOSED RECYCLING FACILITY FLOOR PLAN

Scale 3/16" = 1'-0"